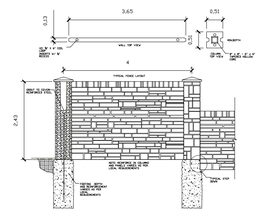

Typical Section 2.4m Panel

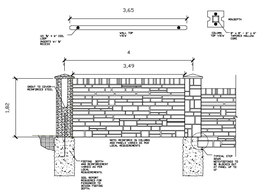

Typical Section 1.8m Panel

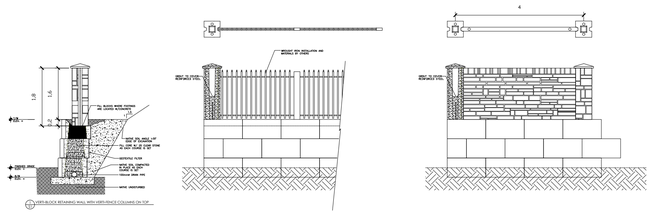

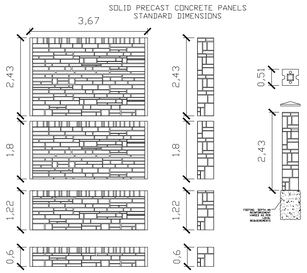

Components can be manufactured to custom heights to suit project requirements. Please contact Verti-Crete sales for more information, sales@verticreteto.com

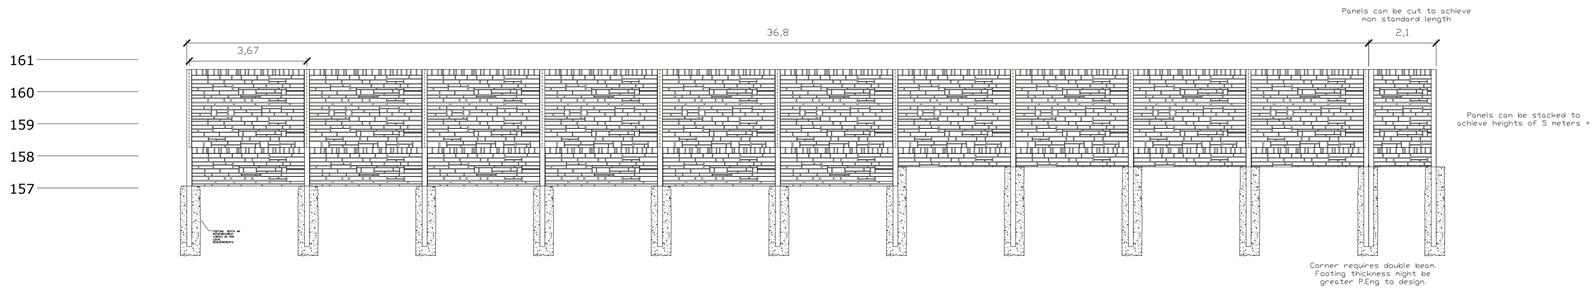

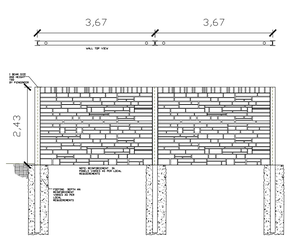

Verti-Fence with I beam

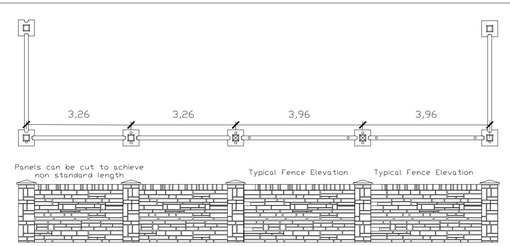

General Notes

DISCLAIMER:

These typical details are preliminary and conceptual in nature. They are provided for general information purposes only. Anyone making use of these details and related information does so at their own risk and assumes all liability. Site specific design should be performed by a licensed Professional Engineer based on the actual site conditions, materials, and local practices. Verti-Crete of Toronto is the author of these drawings and retain all common law, statutory, and other reserved rights including the copyright. Limited license is granted to copy, reproduce, or modify the details to prepare construction documents Verti- Crete fences and retaining walls.

Verti-Crete of Toronto makes no warranties, either expressed or implied, of merchantability or fitness for any particular purpose, and accepts no responsibility for the accuracy, suitability, or completeness of information contained herein.

VERTI-CRETE of TORONTO

No.	Revision/Issue	Date

487 Piercey Road, Bolton, Ontario,L7E 5B8

Phone: 905.857.8572
Fax:905.857.0865
www.verticreteto.com

Noise Attenuation Barrier

Typical Detail–Precast Concrete

Referance Drawings

N.T.S

Sheet 1